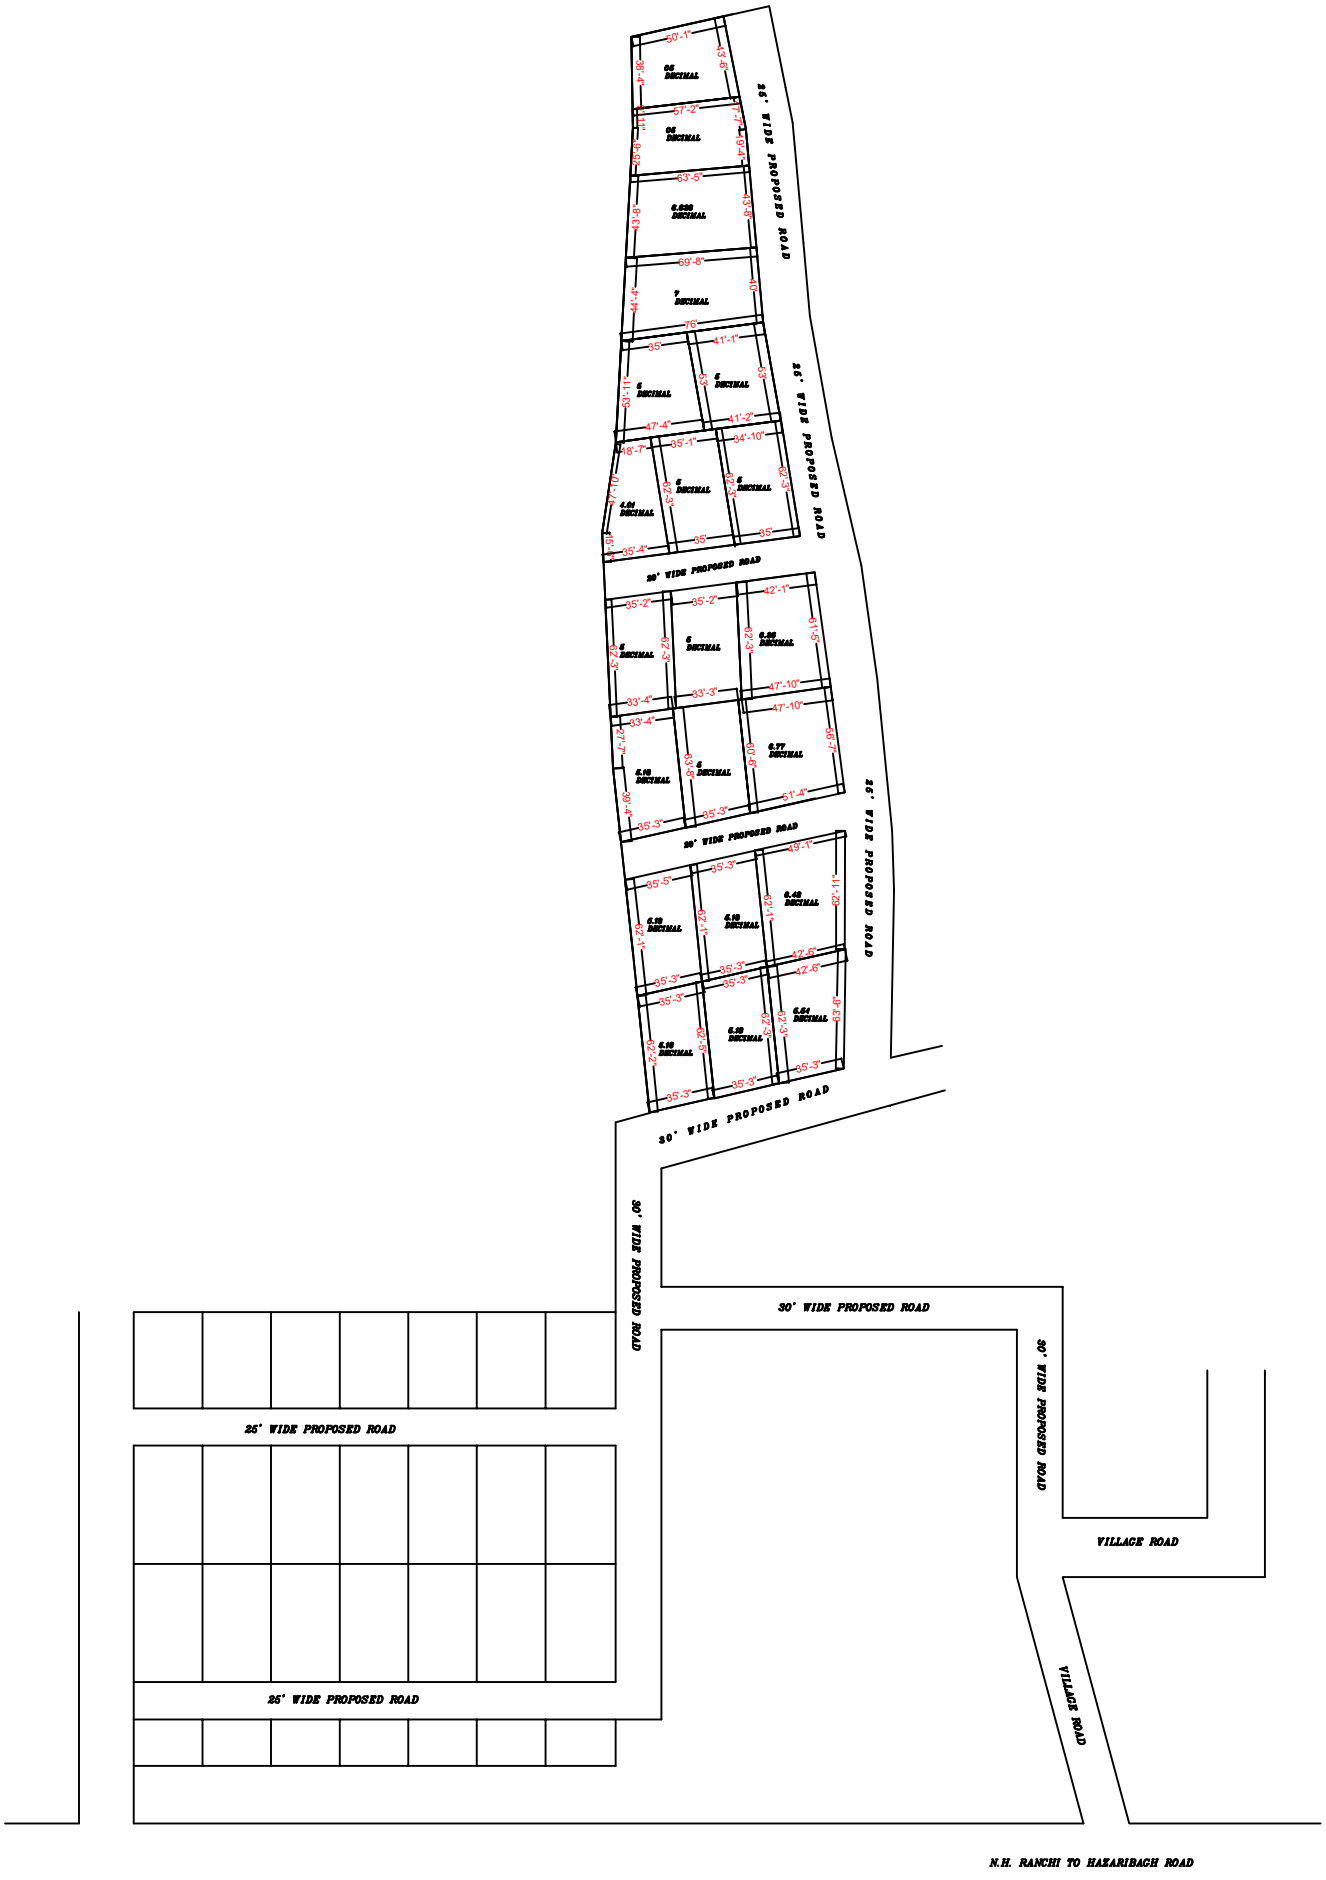
25' WIDE PROPOSED ROAD
30' WIDE PROPOSED ROAD
30' WIDE PROPOSED ROAD
30' WIDE PROPOSED ROAD
30' WIDE PROPOSED ROAD
25' WIDE PROPOSED ROAD
25' WIDE PROPOSED ROAD
30' WIDE PROPOSED ROAD
VILLAGE ROAD
VILLAGE ROAD
N.H. RANCHI TO HAZARIBAGH ROAD